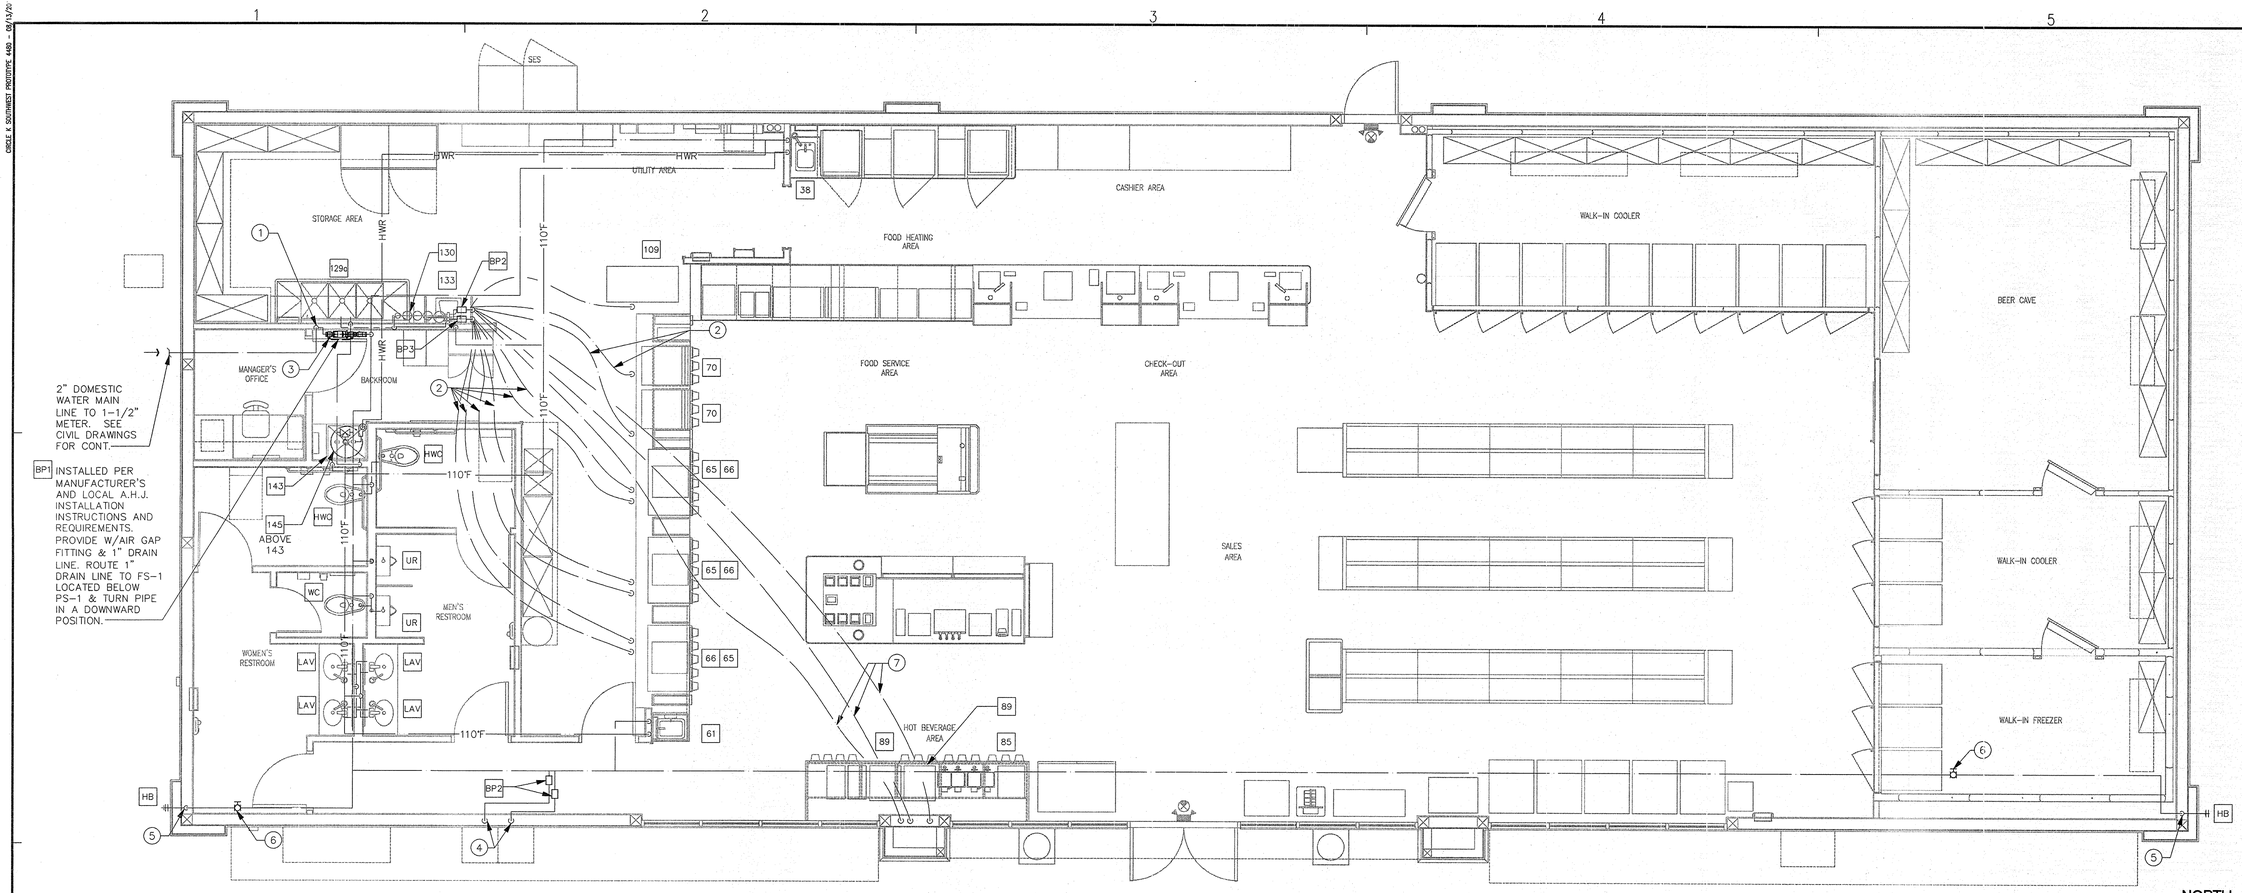

P1 HOT/COLD WATER + GAS FLOOR PLAN

1/4"=1'-0"

GENERAL NOTES

A. REFER TO HOT AND COLD WATER SCHEMATIC ON SHEET P3.1 FOR HOT AND COLD WATER PIPE SIZING.

B. PLUMBING CONTRACTOR TO PROVIDE BALL TYPE SHUT-OFF VALVES FOR ALL WATER LINES TO EQUIPMENT.

KEYED NOTES

1. MAIN WATER SUPPLY LINE UP IN WALL TO ABOVE CEILING. COORDINATE EXACT LOCATION.
2. FILTERED WATER ABOVE CEILING.
3. SHUT-OFF (BALL VALVE) ABOVE CEILING. PROVIDE ACCESS (TYPICAL).
4. 1/2" CW DOWN IN WALL AND TURN-OUT TO EXTERIOR. 1/2" CW TO STUB-OUT FOR FUTURE CONNECTION. RUN DRAIN LINE FROM WATER MACHINE THRU WALL TO HUB DRAIN, PROVIDE 2" AIR GAP. COLD WATER LINE SHALL BE PROVIDED WITH HEAT TAPE AND INSULATION
5. 3/4" CW LINE TO DROP DOWN IN BETWEEN COOLER WALL AND EXTERIOR WALL. COLD WATER LINE SHALL BE PROVIDED WITH HEAT TAPE AND INSULATION.
6. SHUT-OFF VALVE FOR HOSE BIBB LOCATED IN CEILING SPACE. PROVIDE ACCESS AS REQUIRED.
7. FILTERED WATER LINES ABOVE CEILING.

GreenbergFarrow
19000 MacArthur Blvd., Suite 250
Irvine, CA 92612
t: 949 296 0450 f: 949 296 0437

COPYRIGHT NOTICE
This drawing is the property of the above referenced Professional and is not to be used for any purpose other than the specific project and site named herein, and cannot be reproduced in any manner without the express written permission from the Professional

ISSUE/REVISION RECORD

DATE	DESCRIPTION
03/28/14	PLAN CHECK SUBMITTAL

PROFESSIONAL SEAL

JAMES NICHOLAS LEDYARD 20862 NEW MEXICO LICENSED PROFESSIONAL ENGINEER

MAR 28 2014

PROFESSIONAL IN CHARGE
JAMES LEDYARD
PROJECT MANAGER
DARCY HASBERRY
QUALITY CONTROL
JAMES LEDYARD
DRAWN BY
DARCY HASBERRY

PROJECT NAME

CIRCLE K STORES, INC.

SAN JUAN COUNTY NEW MEXICO

819 NM 516
FLORA VISTA
SAN JUAN COUNTY, NM

CIRCLE K STORES INC.

PROJECT NUMBER
20130787.0

SHEET TITLE
PLUMBING - HOT/ COLD WATER & GAS FLOOR PLAN

SHEET NUMBER
P2.1

CIRCLE K SOUTHWEST PROTOTYPE 4480 - 08/13/13
Drawing Name: P:\2013\20130787\CAD #'s\Construction Documents\Flora Vista NM - Circle K Prototype\20130787-P2.1-CD.dwg Last Modified: Mar 28, 2014 - 2:06pm Plotted on: Mar 28, 2014 - 2:07pm by Andrew