CIRCLE K SOUTHWEST REGIONIVE 4480 - 09/13/201

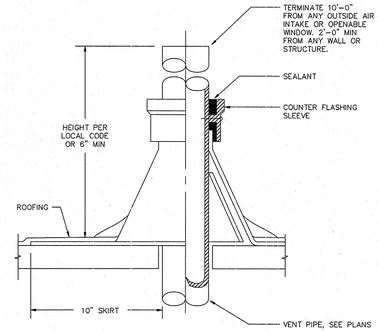

P4 VENT THRU ROOF

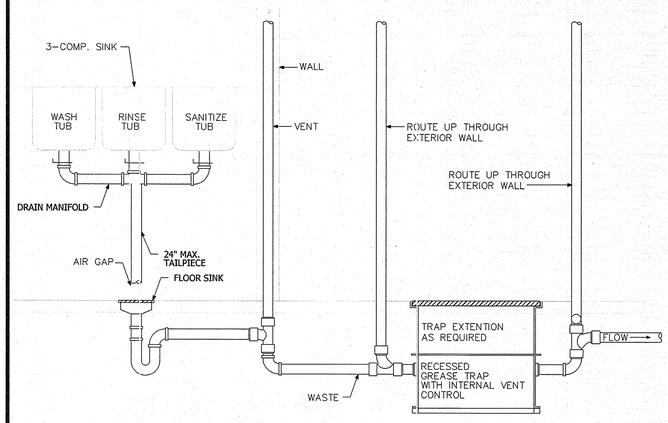

P1 GREASE TRAP DETAIL

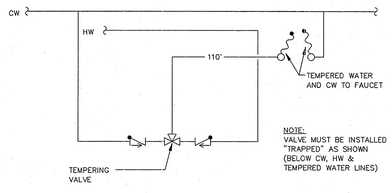

PIPE INSULATION SCHEDULE			
FLUID TEMP.	PIPE SIZE	INSUL. THICKNESS	INSUL. VALUE
105°F-200°F	1" & LESS	1.0"	R= 4.0
105°F-200°F	1 1/4"-2"	1.5"	R= 4.0
105°F-200°F	2 1/2"-4"	2.0"	R= 4.0

P5 TEMPERING VALVE DETAIL

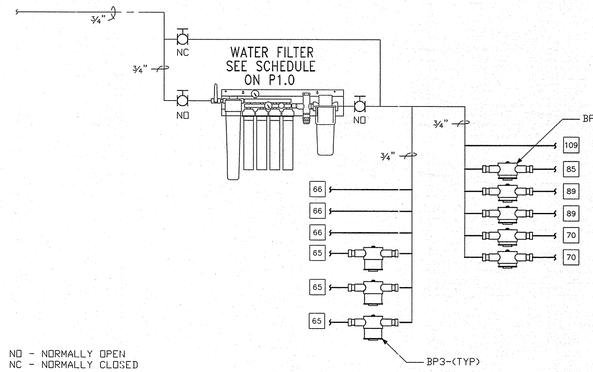

NO - NORMALLY OPEN
NC - NORMALLY CLOSED

P2 EVERPURE WATER FILTER SYSTEM

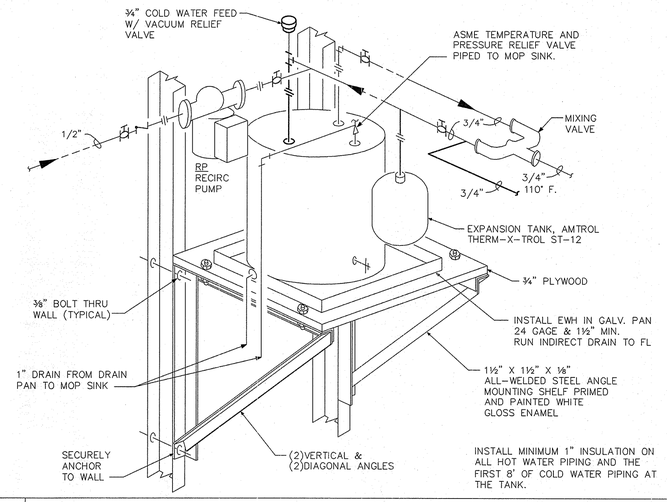

P6 WALL MOUNTED ELECTRIC WATER HEATER

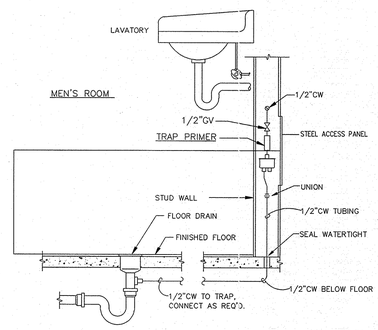

P3 TRAP PRIMER DOOR

GreenbergFarrow
19000 MacArthur Blvd., Suite 250
Irvine, CA 92612
t: 949 296 0450 f: 949 296 0437

COPYRIGHT NOTICE
This drawing is the property of the above referenced Professional and is not to be used for any purpose other than the specific project and site named herein, and cannot be reproduced in any manner without the express written permission from the Professional

ISSUE/REVISION RECORD

DATE	DESCRIPTION
03/28/14	PLAN CHECK SUBMITTAL

PROFESSIONAL SEAL

JAMES NICHOLAS LEDYARD NEW MEXICO 20862 LICENSED PROFESSIONAL ENGINEER

MAR 28 2014

PROFESSIONAL IN CHARGE
JAMES LEDYARD
PROJECT MANAGER
DARCY HASBERRY
QUALITY CONTROL
JAMES LEDYARD
DRAWN BY
DARCY HASBERRY

PROJECT NAME
CIRCLE K STORES, INC.

SAN JUAN COUNTY
NEW MEXICO

819 NM 516
FLORA VISTA
SAN JUAN COUNTY, NM

CIRCLE K STORES INC.

PROJECT NUMBER
20130787.0

SHEET TITLE
DETAILS

SHEET NUMBER
P1.1

Drawing Name: P:\2013\20130787\CAD\Sheets\Plan Files\P1.1-DETAILS.dwg Last Modified on: Mar 28, 2014 - 1:09pm Plotted on: Mar 28, 2014 - 2:40pm by dhasberr